ARUNDEL
PLANNING BOARD APPROVAL DATE

Chairman

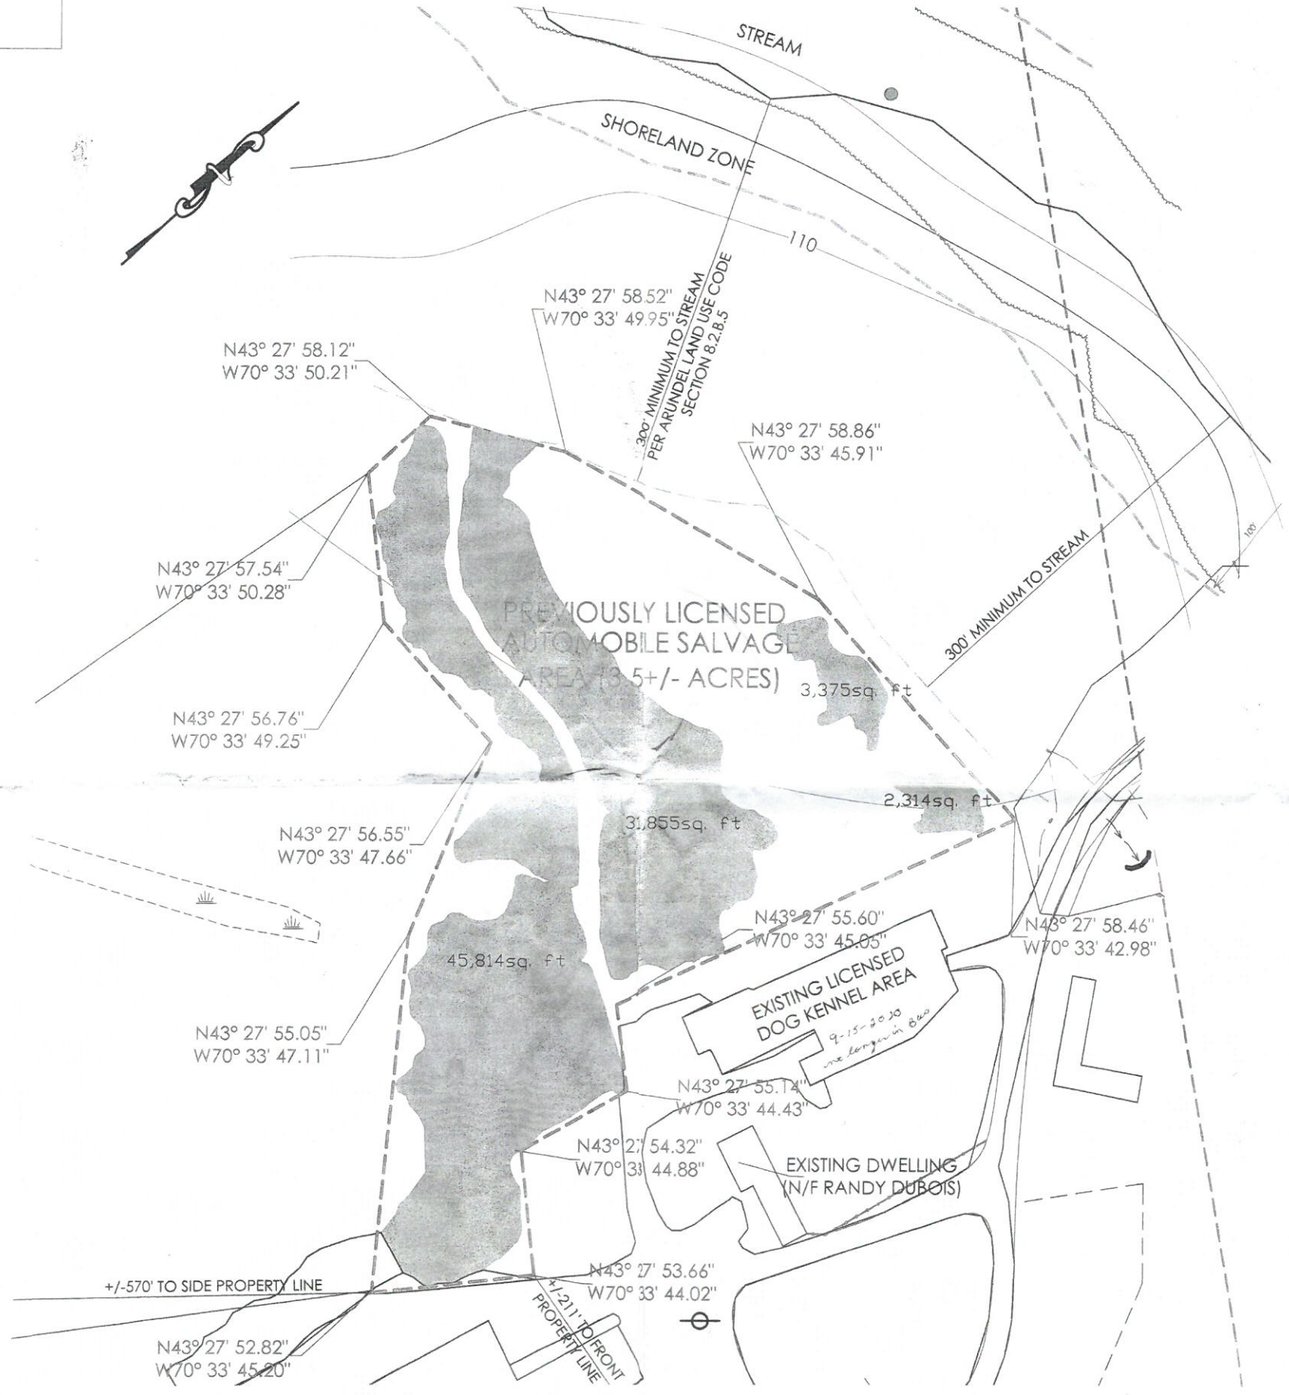

RECEIVED
DEC 01 2025
BY: AT

RECEIVED
AT

NOTE: EXISTING TOTAL AUTOMOBILE
SALVAGE AREA: +/-83,358 sq.ft
(1.91Acres)

GRAPHIC SCALE
50 0 25 50 100
(IN FEET)
1 inch = 50 ft.

BASE PLAN MADE FROM COMPOSITE OF:

- TOWN OF ARUNDEL TAX MAP
- USGS TOPOQUAD MAP
- AERIAL PHOTOGRAPHY
- GPS FIELD POINTS

DATE:	REVISIONS:
4/14/2010	RELICENSING OF PREVIOUS 1/12/06 APPROVAL
6/17/2010	ADDED COORDINATES PER PLANNING BOARD REQUEST

AUTOMOBILE SALVAGE
RE-LICENSING PLAN
N/F DUBOIS
2 IRVING ROAD
(MAP 19, LOTS 5 & 6)
ARUNDEL, MAINE

Albert Frick Associates, Inc.
Soil Scientists & Site Evaluators
Gorham, Maine 04038

Drawn By: B.J. | Checked By: A.F.
Date: 4/9/2010 | Scale: 1" = 50'